BUREAU J.G. JAMES JR. BUREAU ENGINEER E. READ DRAFTSMAN d.b. DATE 5-6-77 SCALE N.T.S.

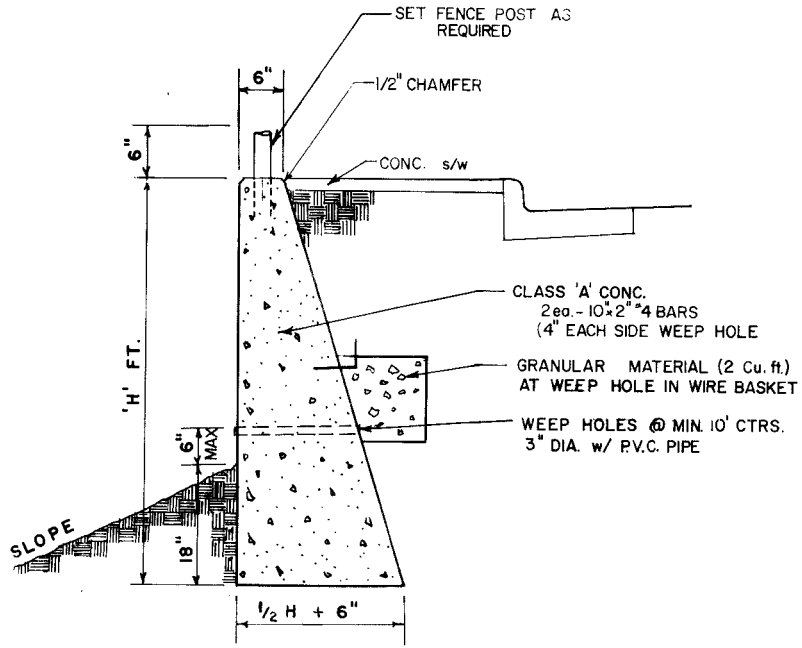

REVISIONS			
NO.	DATE	BY	REMARKS
1	5-30-85	L.R.H.	REMOVED DIV. OF PUBLIC WORKS (T. BLK.)
2	7-10-87	D.H.G.	CLASS 'A' CONC.
3	7-10-87	D.H.G.	ADD: IN WIRE BASKET
4	7-10-87	D.H.G.	CHANGE WEEP HOLES TO 3"
5	7-10-87	D.H.G.	ADD: MAX
6	2-3-88	D.H.G.	REMOVED DEPARTMENT (T. BLK.)

CONVERSIONS	
ENGLISH	METRIC

CITY OF MEMPHIS
DIVISION OF ENGINEERING

DESIGN STANDARD
FOR
GRAVITY TYPE RETAINING WALL BELOW SIDEWALK

PRINCIPAL CIVIL ENGINEER — DATE 7-5-79

DEPUTY DIRECTOR/ CIVIL ENGINEER — DATE

DWG. NO. 10

JC 5756