BUREAU _____ BUREAU ENGINEER _____ DRAFTSMAN _____ DATE 78 SCALE N.T.S.

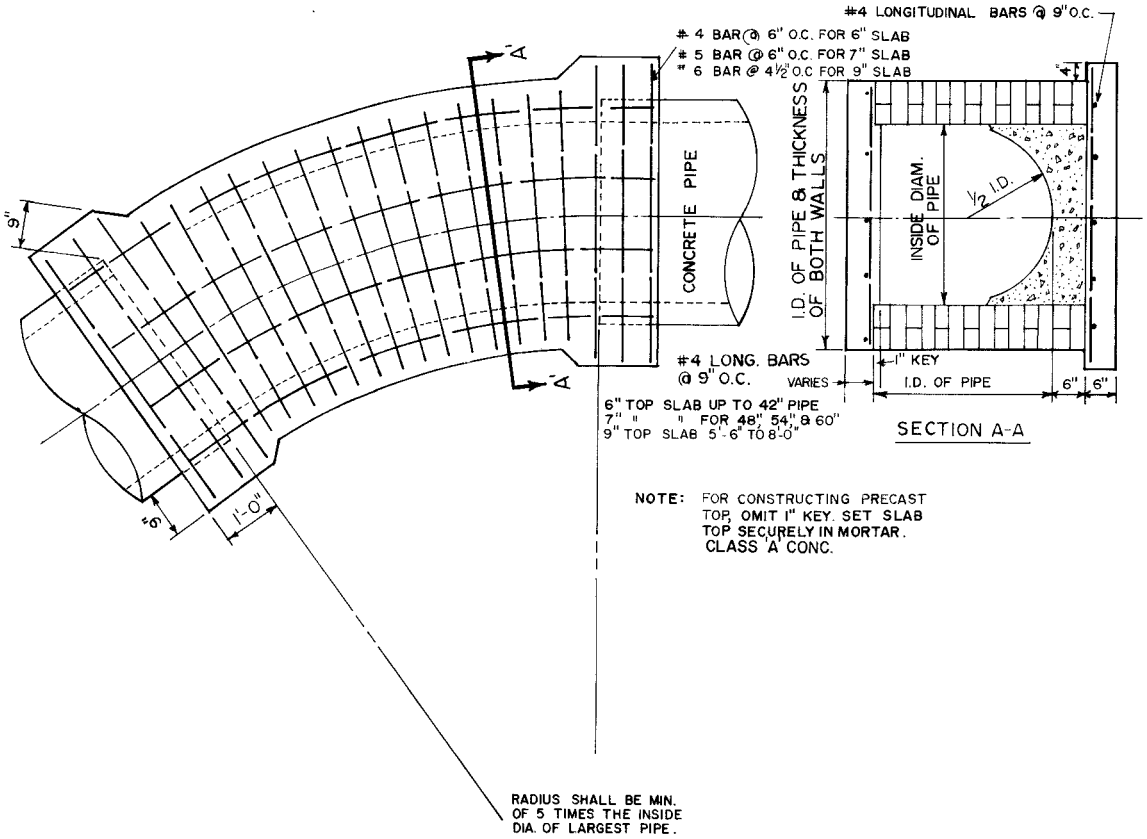

NOTE: FOR CONSTRUCTING PRECAST TOP, OMIT 1" KEY. SET SLAB TOP SECURELY IN MORTAR. CLASS 'A' CONC.

REVISIONS			
NO.	DATE	BY	REMARKS
1	5-30-85	L.R.H.	REMOVED DIV. OF PUBLIC WORKS (T. BLK.)
2	7-13-87	D.H.G.	ADD: CLASS 'A' CONC.
3	2-3-88	D.H.G.	REMOVED DEPARTMENT (T. BLK.)

CONVERSIONS	
ENGLISH	METRIC

CITY OF MEMPHIS
DIVISION OF ENGINEERING

DESIGN STANDARD
FOR
BRICK RADIUS CULVERT

Ray Mason — PRINCIPAL CIVIL ENGINEER — 7-6-79 DATE

DEPUTY DIRECTOR/CIVIL ENGINEER — DATE

DWG. NO. 12

JC 5756